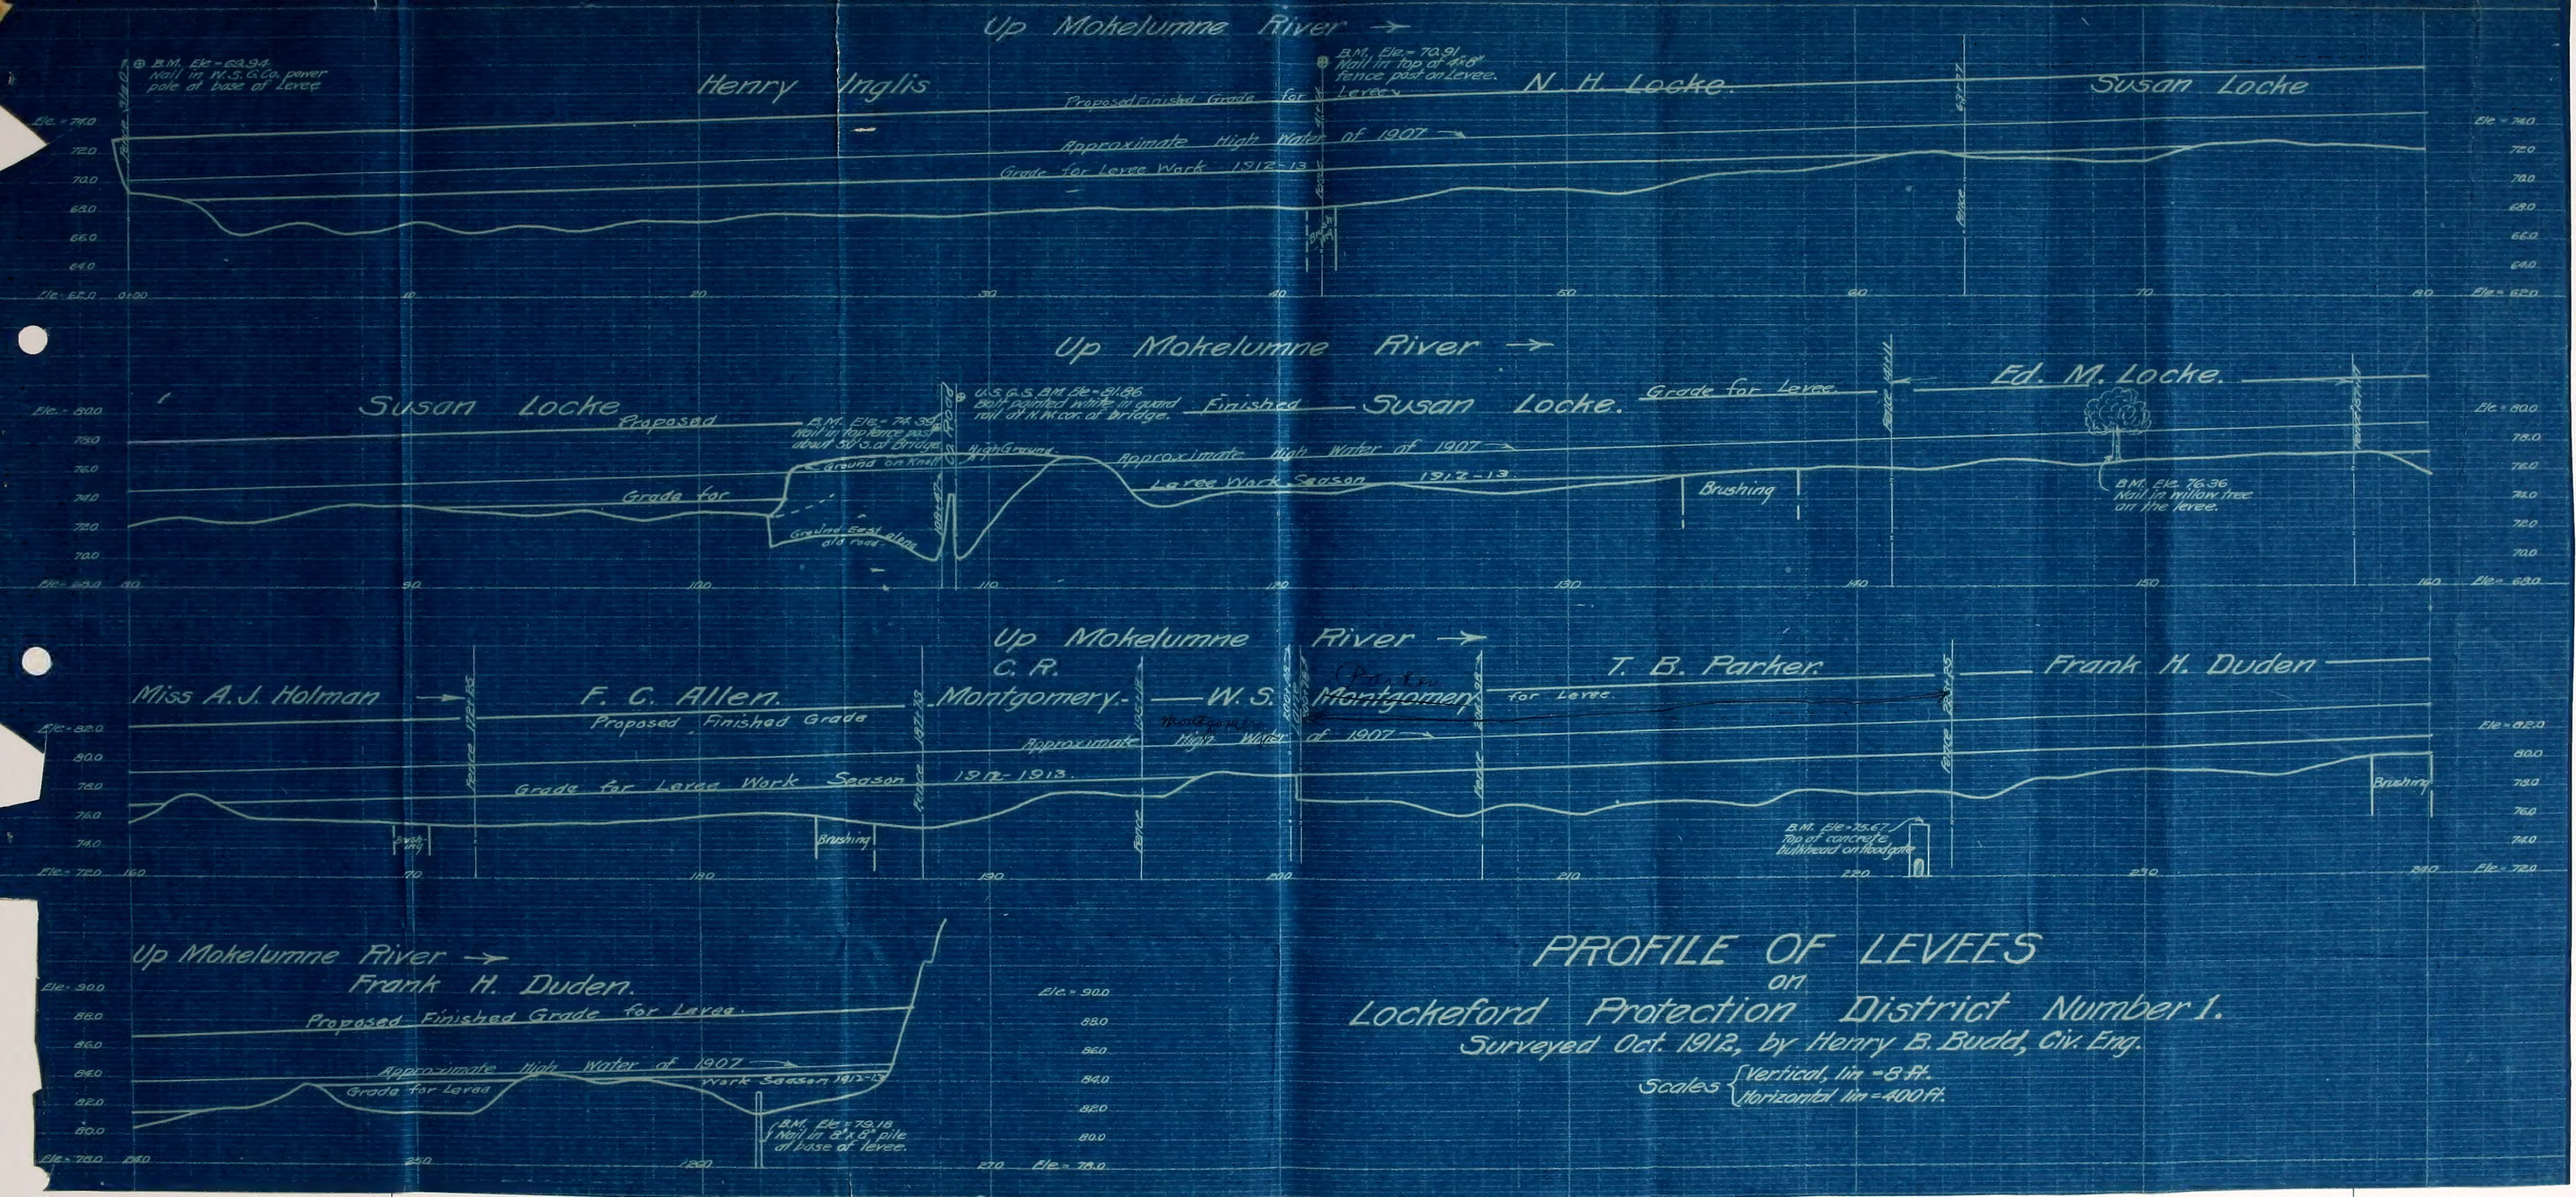
Up Mokelumne River →
Henry Inglis
B.M. Ele - 69.94 Nail in W.S.G.Co. power pole at base of Levee
Proposed Finished Grade for Levee
Approximate High Water of 1907 →
Grade for Levee Work 1912-13
B.M. Ele - 70.91 Nail in top of 4"x8" fence post on Levee.
N. H. Locke.
Susan Locke
Up Mokelumne River →
Susan Locke
Proposed
Grade for
B.M. Ele - 74.30 Nail in top fence post about 50' S. of Bridge
U.S.G.S. B.M. Ele - 91.86 Brass capped bolt in curb rail at N.W. cor. of bridge.
Finished
Susan Locke.
Grade for Levee.
Ground on Knoll
High Ground
Approximate High Water of 1907 →
Levee Work Season 1912-13
Brushing
Ed. M. Locke.
B.M. Ele. 76.36 Nail in willow tree on the levee.
Up Mokelumne River →
Miss A.J. Holman →
F. C. Allen.
Proposed Finished Grade
Grade for Levee Work Season 1912-1913.
C.R. Montgomery.
W.S. Montgomery
Approximate High Water of 1907 →
T. B. Parker.
Frank H. Duden
Brushing
B.M. Ele - 25.67 Top of concrete bulkhead on floodgate
Up Mokelumne River →
Frank H. Duden.
Proposed Finished Grade for Levee.
Approximate High Water of 1907 →
Grade for Levee
Work Season 1912-13
B.M. Ele - 79.18 Nail in 8"x8" pile at base of levee.
PROFILE OF LEVEES
on
Lockeford Protection District Number 1.
Surveyed Oct. 1912, by Henry B. Budd, Civ. Eng.
Scales { Vertical, 1in = 8 ft.
Horizontal 1in = 400 ft.

1966.X218.001